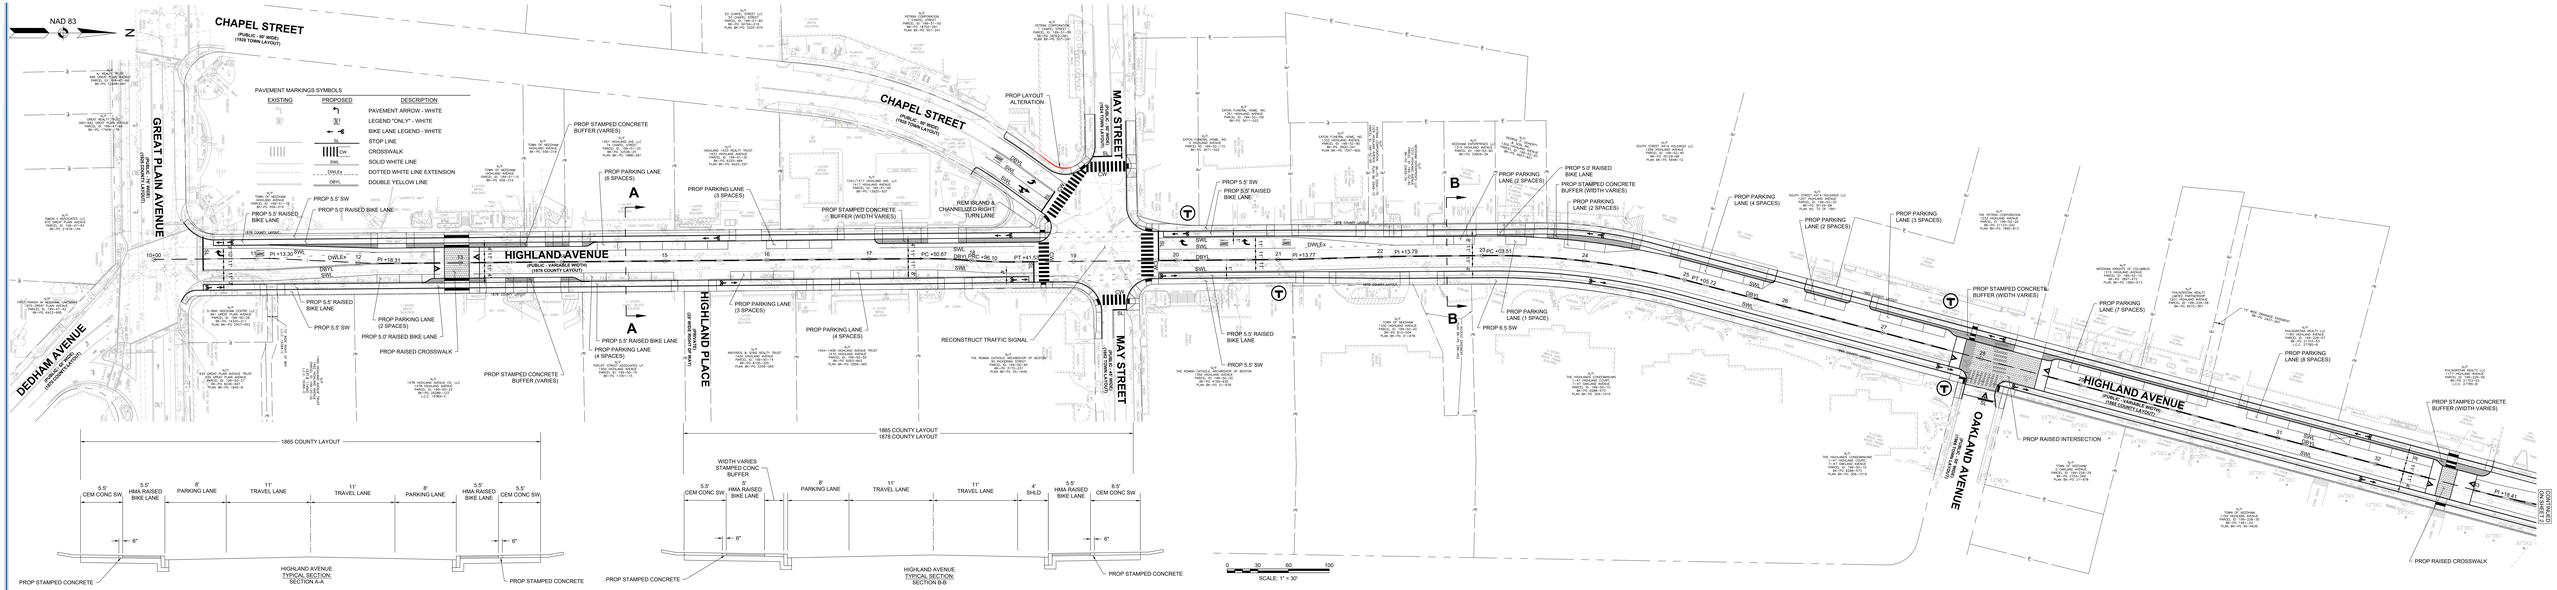

HIGHLAND AVENUE

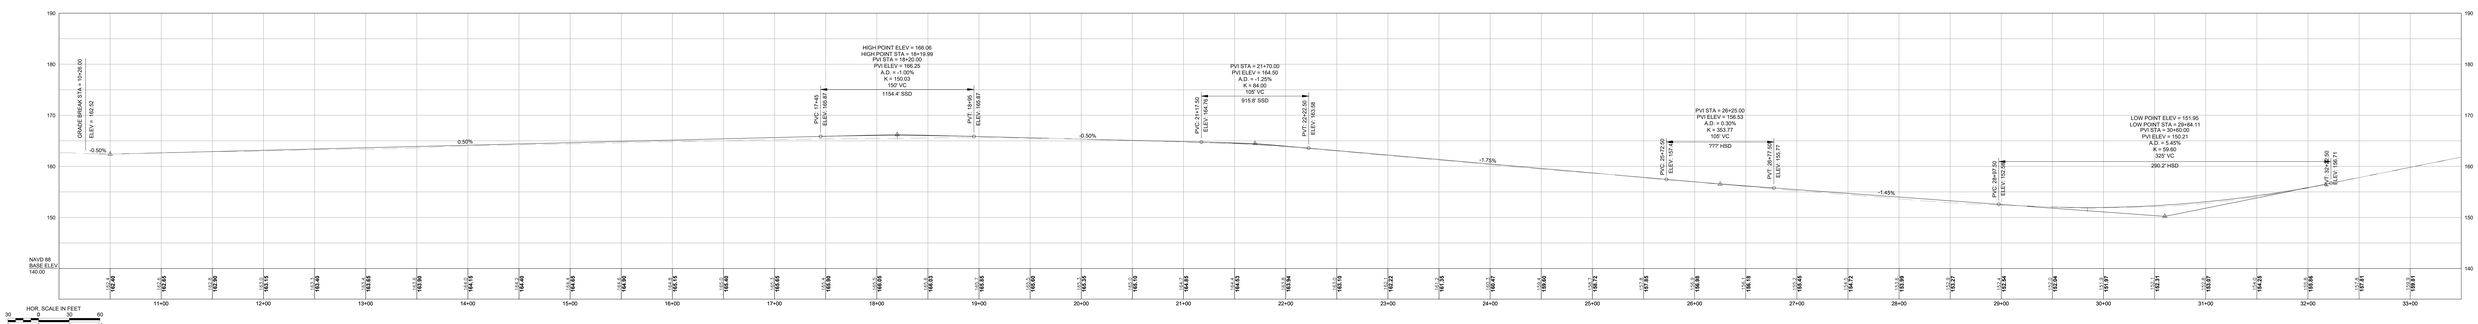

TEC
The Engineering Corp
TEC, Inc.
282 Merrimack Street, 2nd Floor | 169 Ocean Blvd | 311 Main Street, 2nd Floor
Lawrence, MA 01843 | Hampton, NH 03842 | Worcester, MA 01608

Highland Avenue

10% Design
Needham, Massachusetts
Sheet 1 of 4

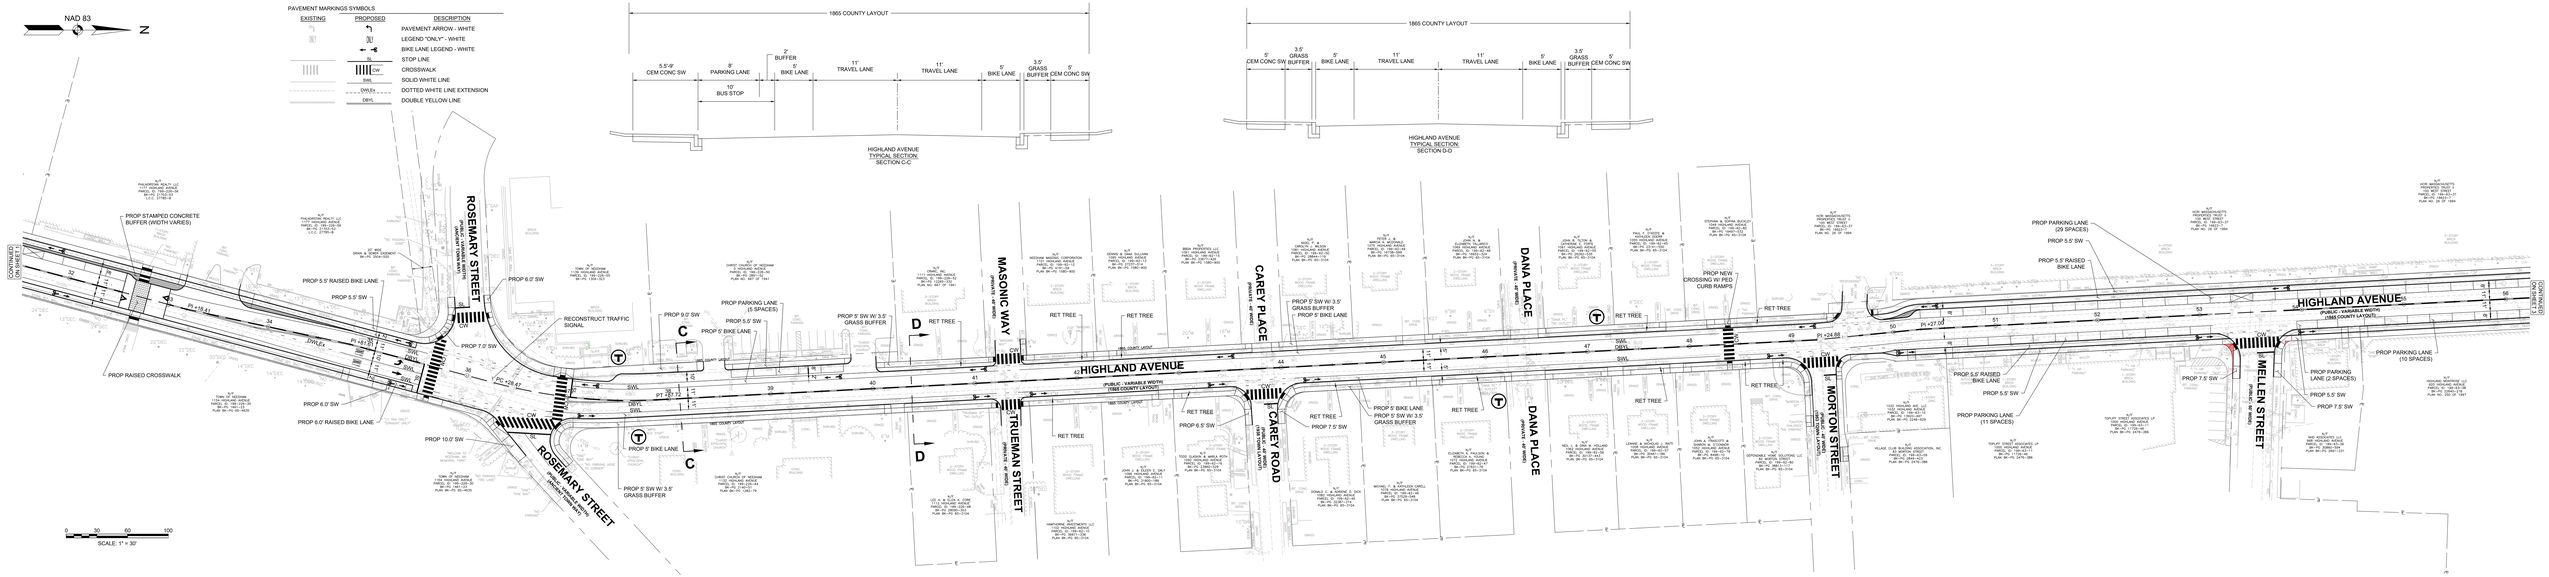

HIGHLAND AVENUE

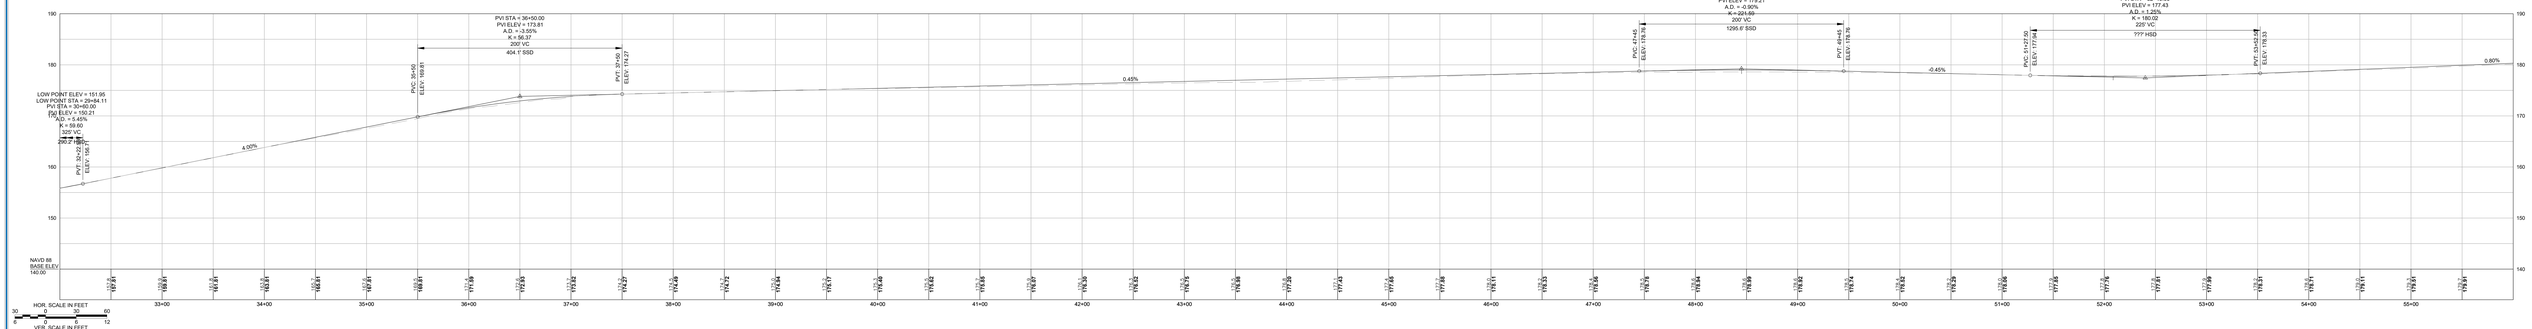

TEC
The Engineering Corp
TEC, Inc.
282 Merrimack Street, 2nd Floor | 169 Ocean Blvd | 311 Main Street, 2nd Floor
Lawrence, MA 01843 | Hampton, NH 03842 | Worcester, MA 01608

Highland Avenue

10% Design
Needham, Massachusetts
Sheet 2 of 4

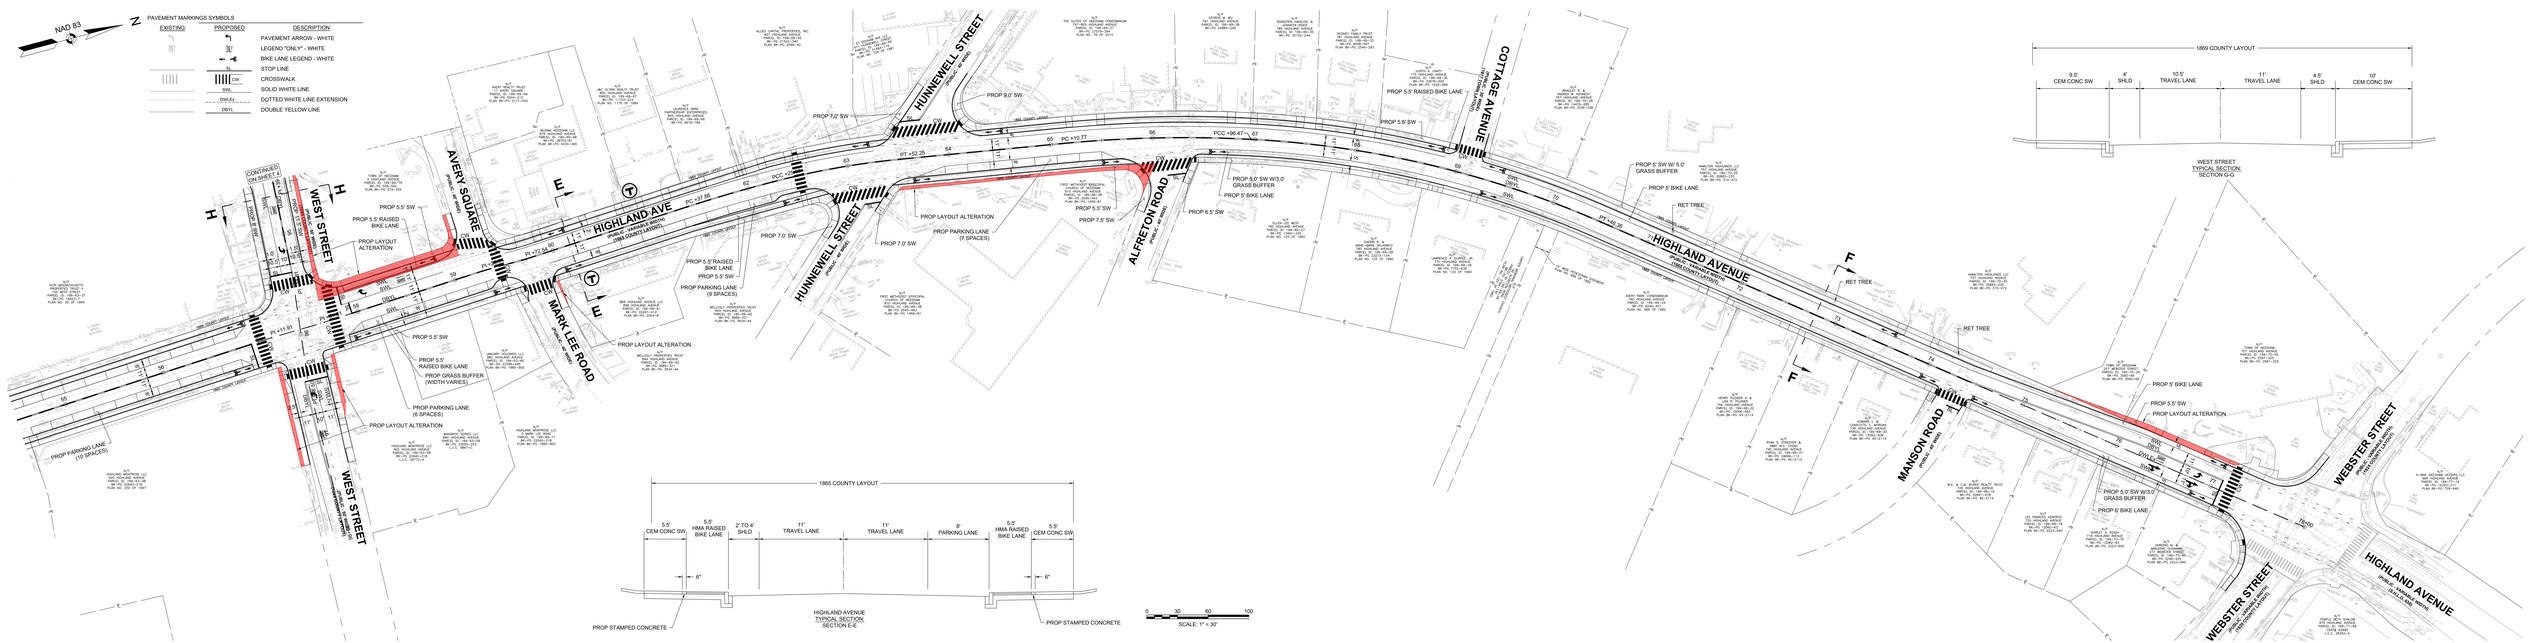

HIGHLAND AVENUE

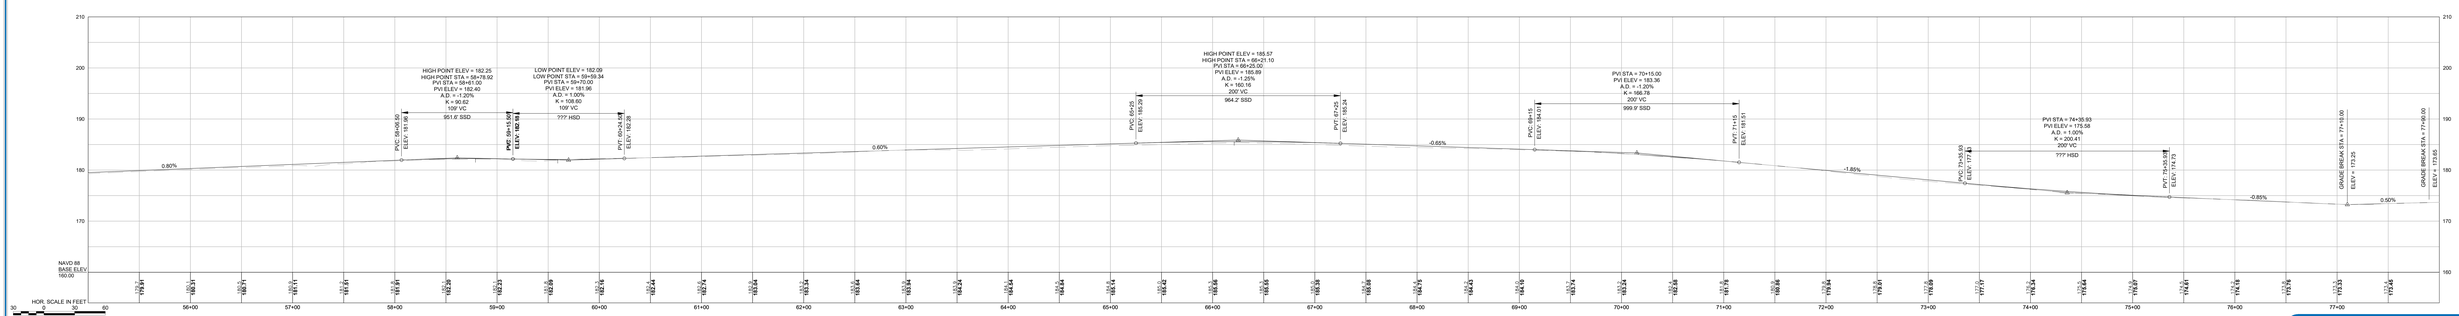

TEC
The Engineering Corp
TEC, INC
282 Merrimack Street, 2nd Floor | 169 Ocean Blvd | 311 Main Street, 2nd Floor
Lawrence, MA 01843 | Hampton, NH 03842 | Worcester, MA 01608

Highland Avenue

10% Design
Needham, Massachusetts
Sheet 3 of 4

NAD 83

N

PAVEMENT MARKINGS SYMBOLS

EXISTING	PROPOSED	DESCRIPTION
ONLY		PAVEMENT ARROW - WHITE
	ONLY	LEGEND "ONLY" - WHITE
		BIKE LANE LEGEND - WHITE
	SL	STOP LINE
	CW	CROSSWALK
	SWL	SOLID WHITE LINE
	DWLEx	DOTTED WHITE LINE EXTENSION
	DBYL	DOUBLE YELLOW LINE

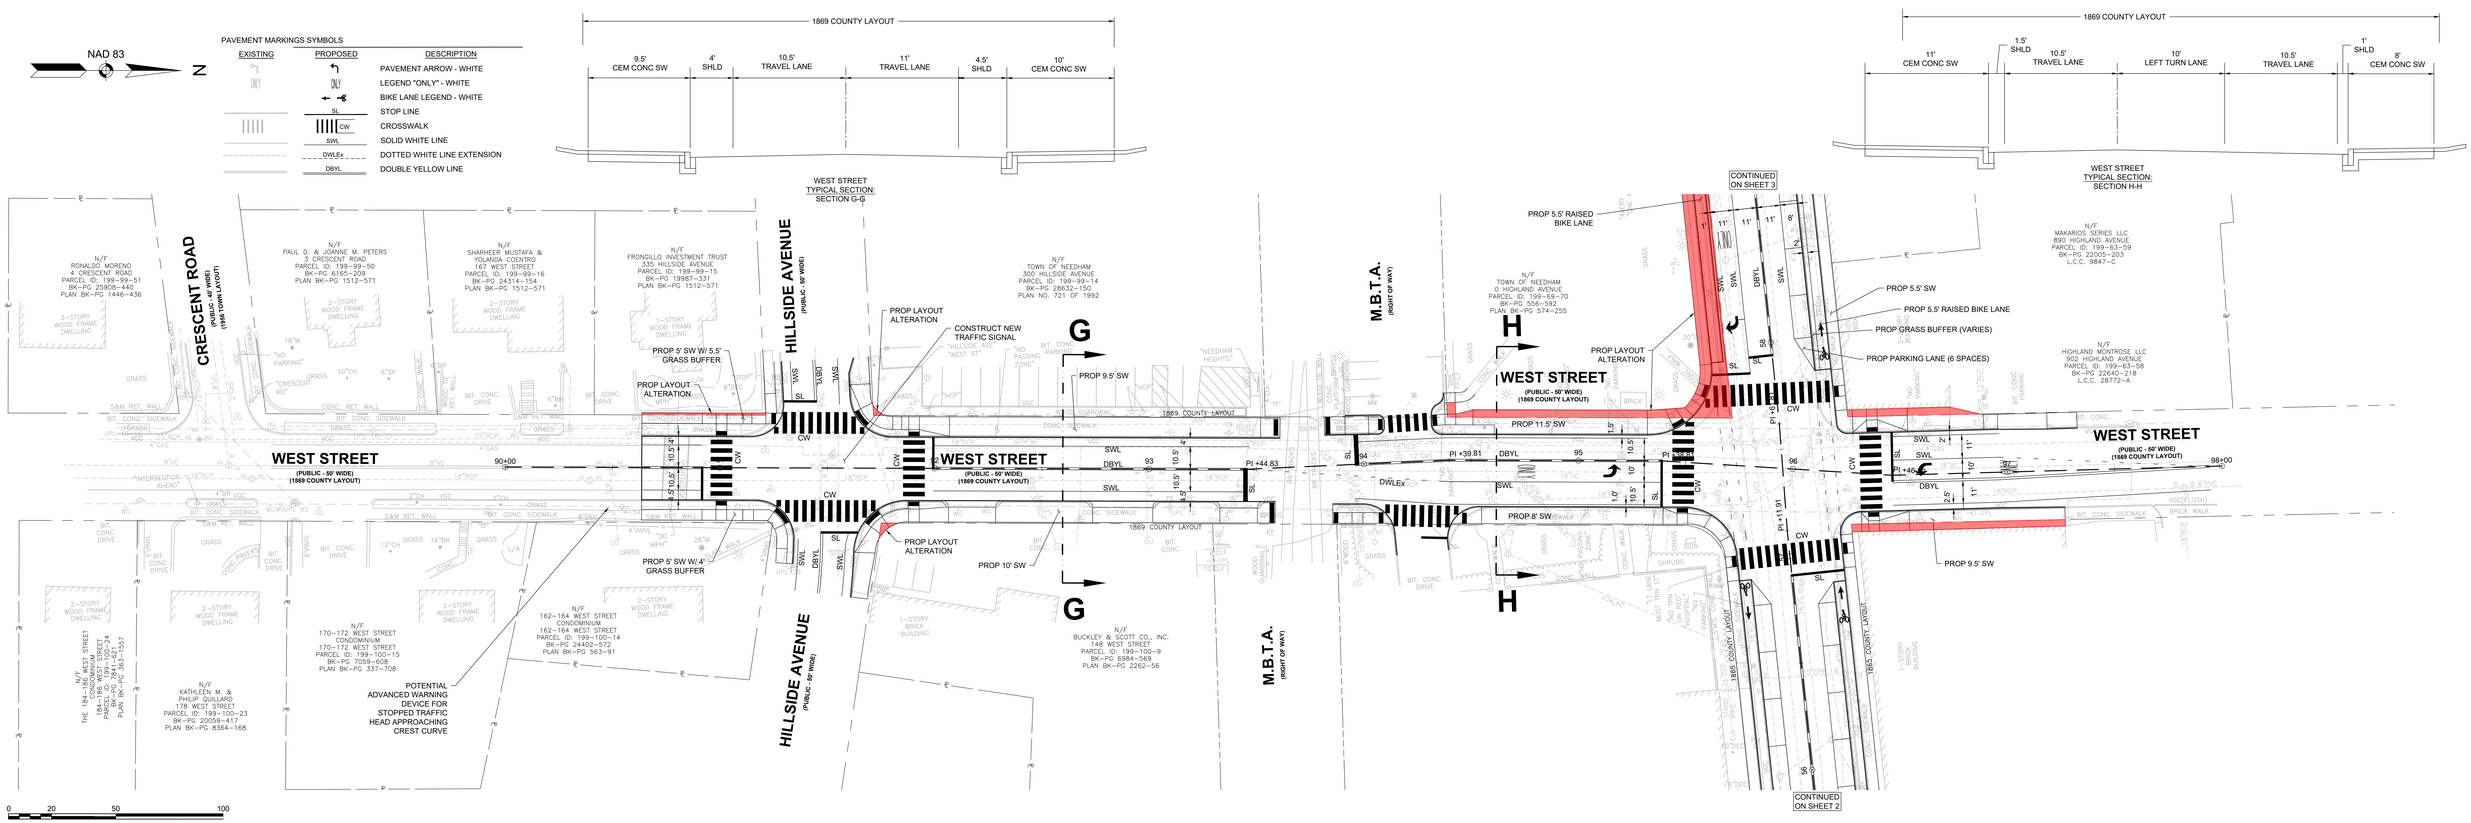

WEST STREET

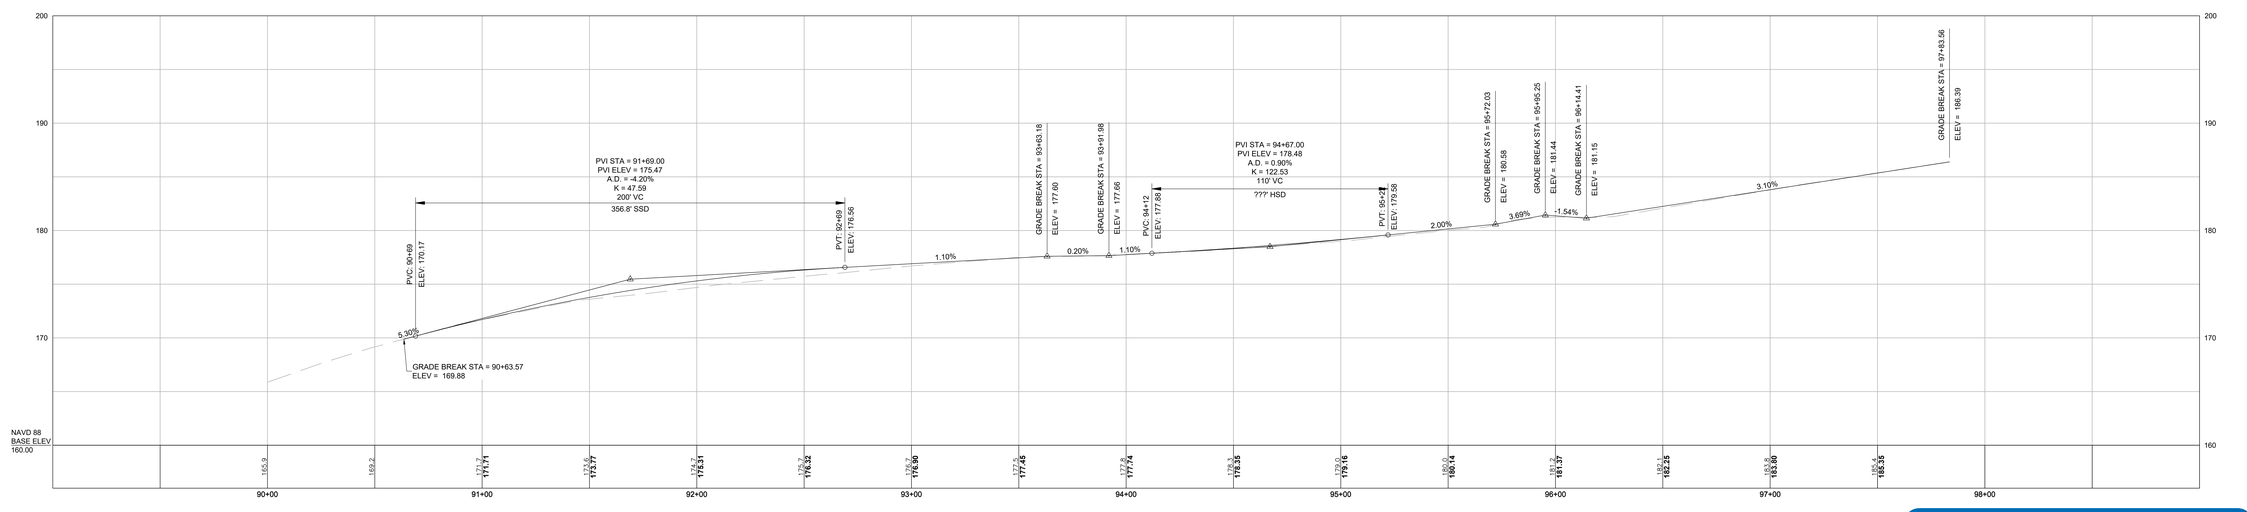

HOR. SCALE IN FEET
20 0 20 40
4 0 4 8
VER. SCALE IN FEET

TEC The Engineering Corp
TEC, Inc.
282 Merrimack Street, 2nd Floor
Lawrence, MA 01843
169 Ocean Blvd
Hampton, NH 03842
311 Main Street, 2nd Floor
Worcester, MA 01608

Highland Avenue

10% Design
Needham, Massachusetts
Sheet 4 of 4